

VEYED FOR PETER MACRI
 RTY LOCATED AT NORTHWEST
 F THE HUNTING WOOD LOT

DECEMBER 17, 1984; FILE No. 7820
 F EAST HAMPTON
 K COUNTY, NEW YORK
 131,680 SF
 1"=50'
 No. 300-113-6-1

UMED DATUM

ST. ELEV.

HSE AREA = 10000 ±

alteration or addition to this survey is a violation
 of the New York State Education Law.

this survey map not bearing the Land Surveyor's inked
 seal shall not be considered to be a valid true

or certifications indicated hereon shall run only to
 whom the survey is prepared, and on his behalf to
 pany, governmental agency and lending institution
 and to the assignees of the lending institution.
 r certifications are not transferable to additional
 subsequent owners.

EXIST. ELEVATION

TEED TO:
 TLE GUARANTEE CO.
 T 1286-662
 MACRI

gBallig

YED BY:
 K J. BARYLSKI
 EHAMPTON, &
 ILL, N.Y.
 LIC. No. 44224
 CH 04, 1986


1180

SUFFOLK COUNTY DEPARTMENT OF HEALTH

FOR APPROVAL OF CONSTRUCTION O

DATE _____ HS REF. NO. _____

APPROVED _____

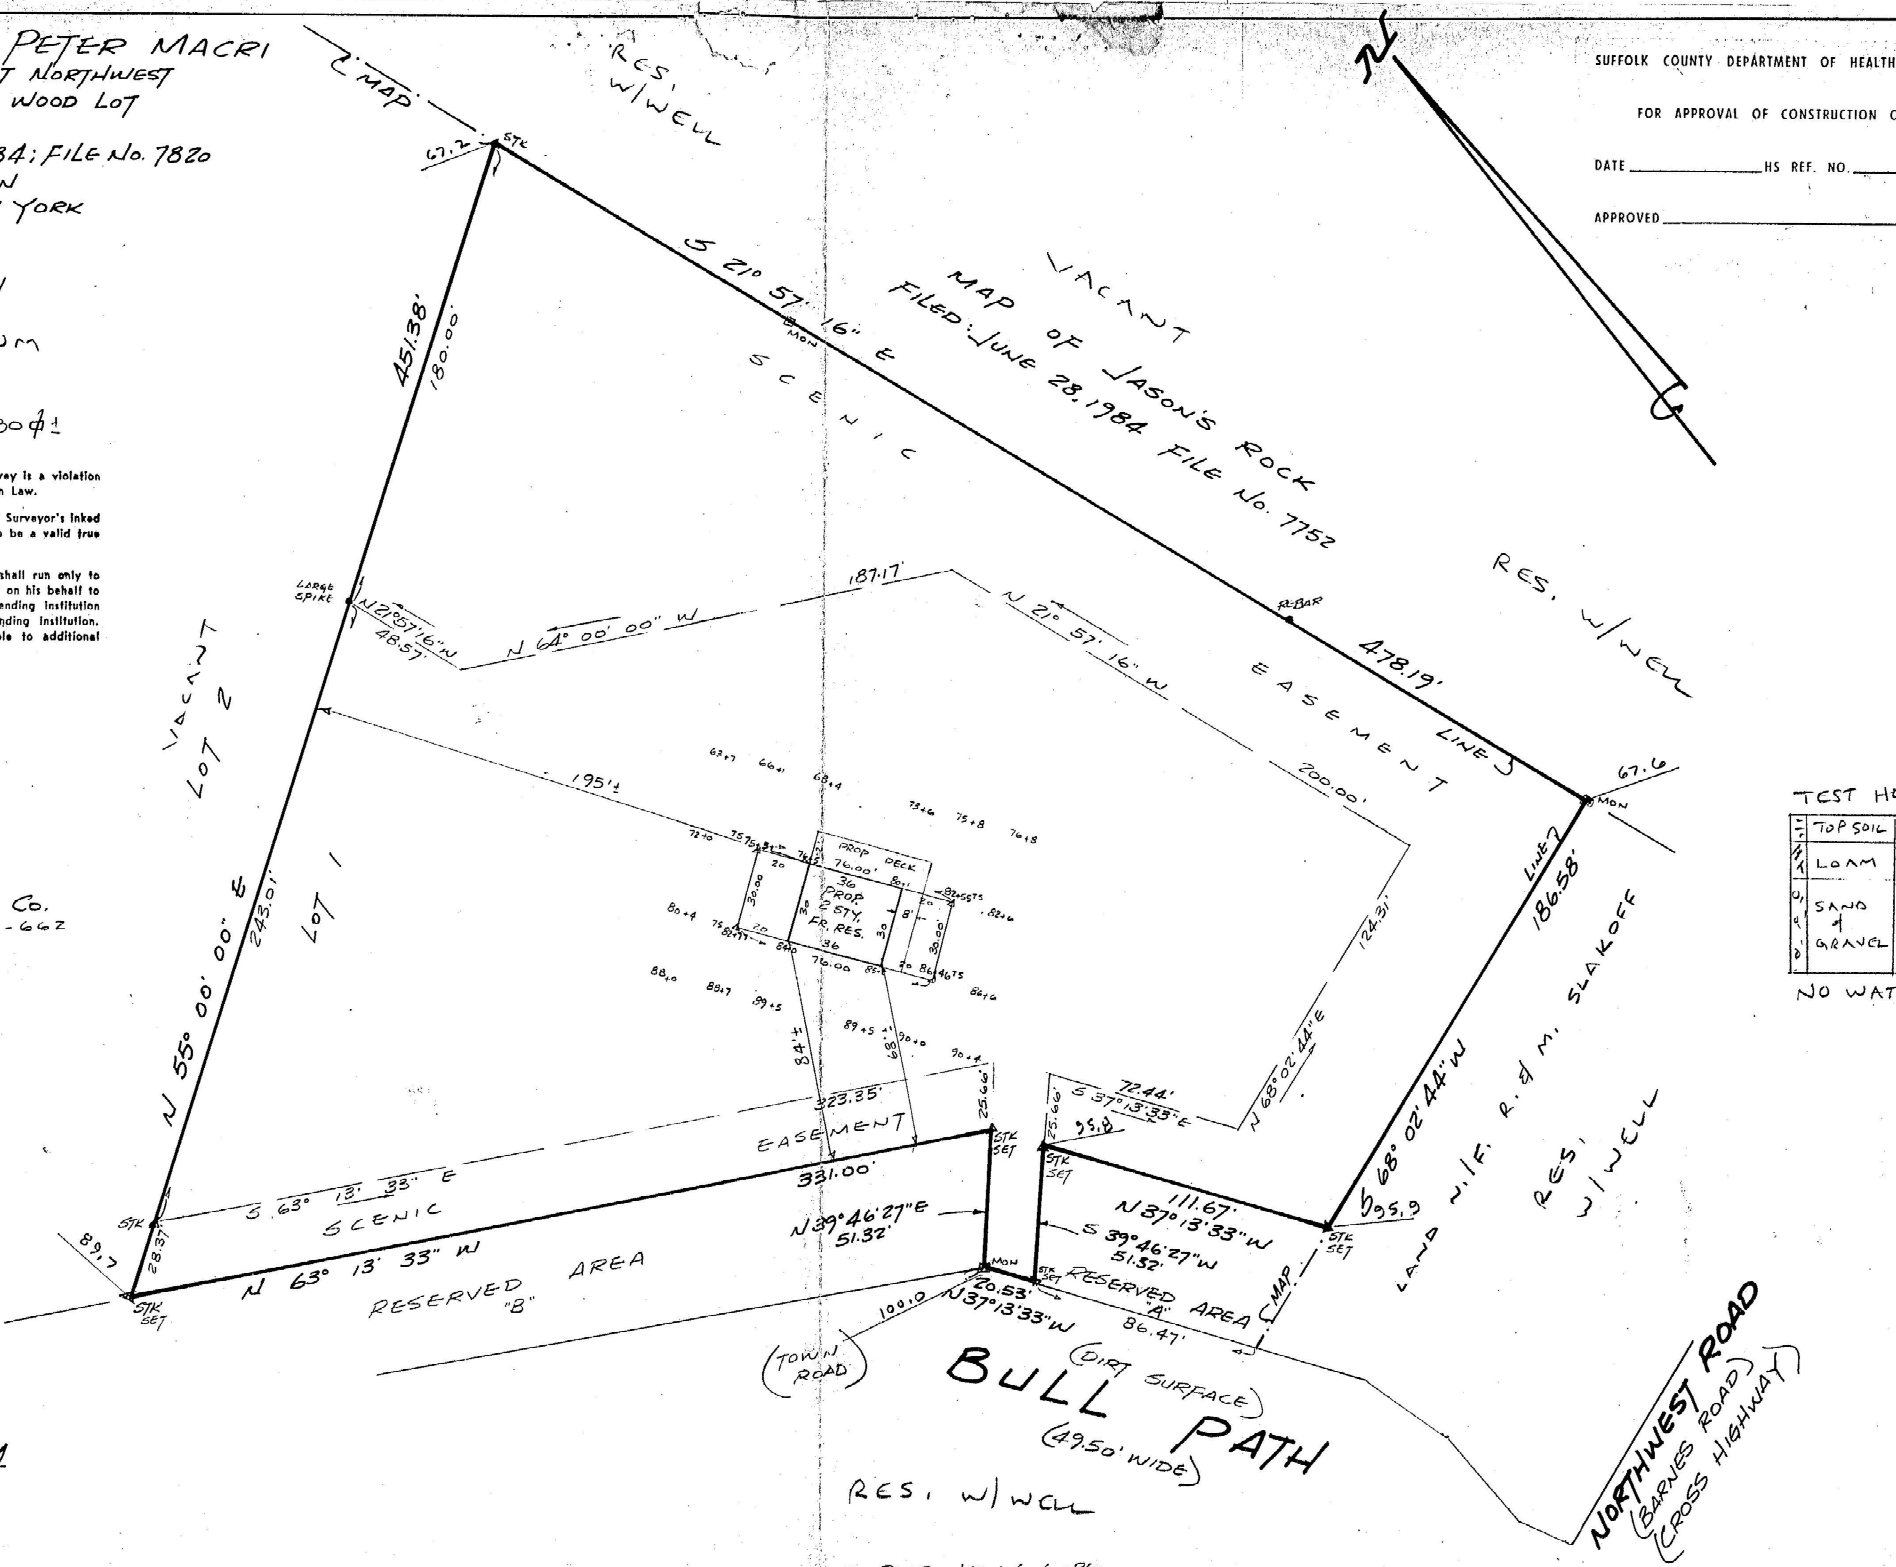

TEST HOLE

TOP SOIL
LOAM
SAND
GRAVEL

NO WATER

ADD. PROP. HSE.: 6-6-86