DECEMBER ,,
OF EAST HAMPTON
LK COUNTY, NEW YORK
131,680 S.F.
: 1" = 50'
No. 300-113-6-1

UMED DATUM

ST. ELEV.

HSE AREA = 1080 ⌀ ±

ed alteration or addition to this survey is a violation
209 of the New York State Education Law.

this survey map not bearing the Land Surveyor's inked
ossed seal shall not be considered to be a valid true

s or certifications indicated hereon shall run only to
or whom the survey is prepared, and on his behalf to
ompany, governmental agency and lending institution
n, and to the assignees of the lending institution.
or certifications are not transferable to additional
or subsequent owners.

EXIST. ELEVATION

NTEED TO:
TITLE GUARANTEE Co.
T 1286-662
R MACRI

J Bally

SUFFOLK COUNTY DEPARTMENT OF HEALTH SERVICES

FOR APPROVAL OF CONSTRUCTION ONLY

DATE ______________ HS REF. NO. ______________

APPROVED ______________________________

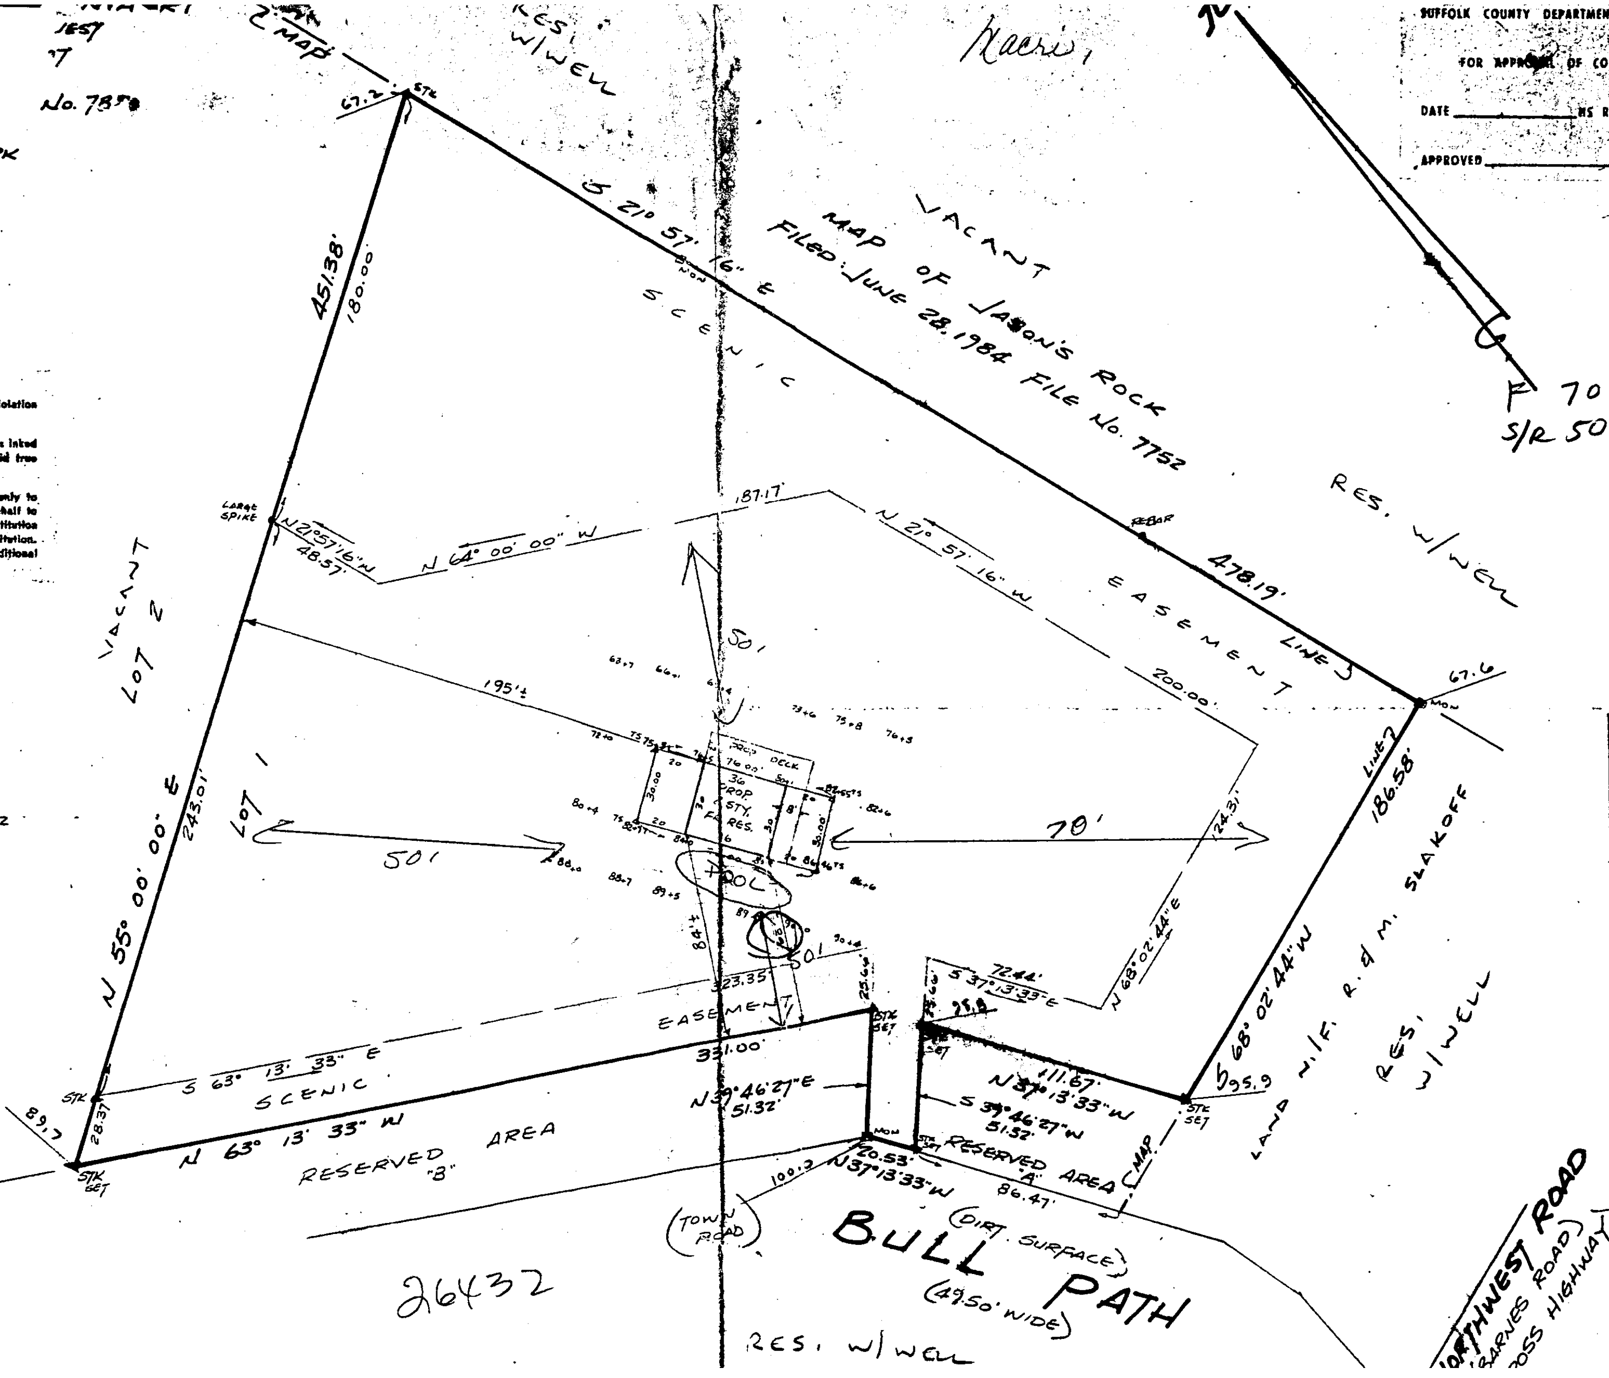

| TEST HOLE | |
|---|---|
| TOP SOIL | 1/2' |
| LOAM | 1 1/2' |
| SAND + GRAVEL | 14' |

NO WATER

VEYED BY:
NK J. BARYLSKI
DGEHAMPTON, &
VILLE, N.Y.
S. LIC. No. 44224
RCH 04, 1986