

D 3151

845-26,28

Lot 20

LOT 22

BLOCK "C"

MAP OF PROPERTY OWNED BY

R.A. CORWIN, N. SMITH


and

J.R. WHITBY

Filed May 18, 1931 as Map No. 598  
TOWN OF EAST HAMPTON, SUFFOLK CO., N.Y.  
Scale: 1" = 20'

NOTE:

The existence of right of ways and/or easements  
of record, if any, not shown are not guaranteed.

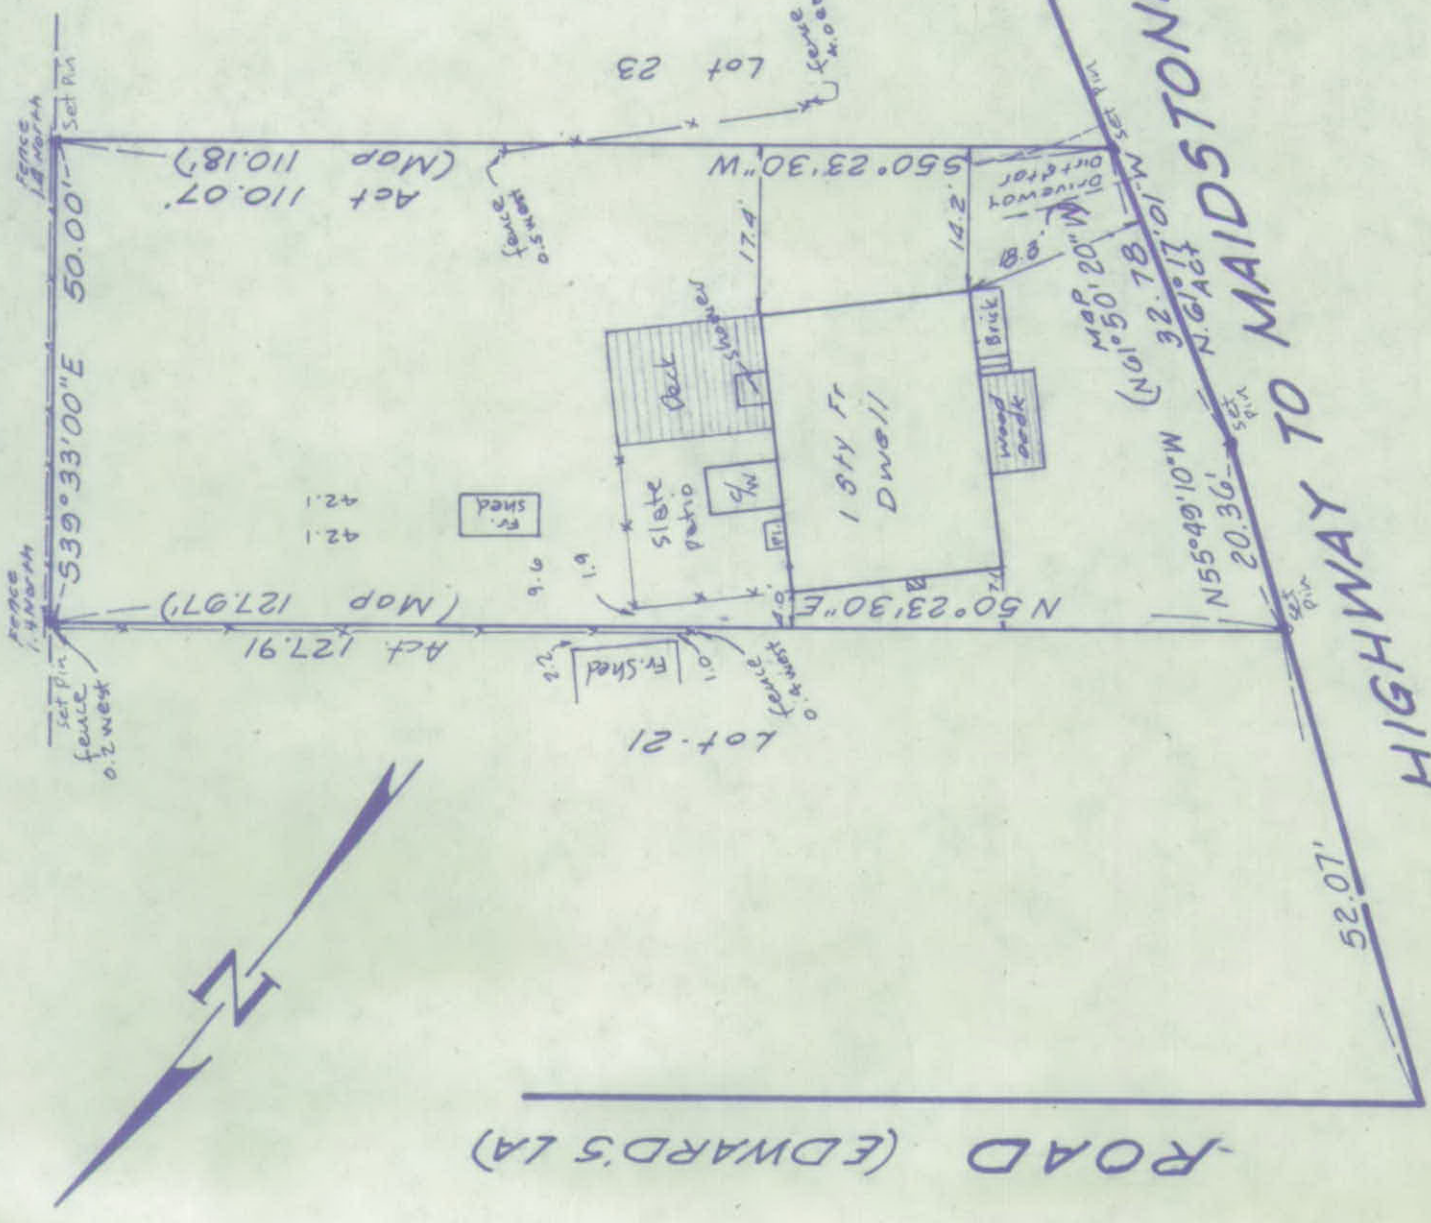

UNLAWFUL ALTERATION OR ADDITION  
TO THIS SURVEY IS A VIOLATION OF  
SECTION 7209 OF THE NEW YORK STATE  
EDUCATION LAW

COPIES OF THIS SURVEY MAP NOT BEARING  
THE LAND SURVEYOR'S INKED SEAL AND  
EMBOSSED SEAL SHALL NOT BE CONSIDERED  
TO BE A VALID TRUE COPY

CERTIFICATIONS INDICATED HEREON SHALL RUN  
ONLY TO THE PERSON FOR WHOM THE SURVEY  
IS PREPARED, AND ON HIS BEHALF TO THE  
TITLE COMPANY, GOVERNMENTAL AGENCY AND  
LENDING INSTITUTION LISTED HEREON, AND  
TO THE ASSIGNEES OF THE LENDING INSTI-  
TUTION. CERTIFICATIONS ARE NOT TRANSFER-  
ABLE TO ADDITIONAL INSTITUTIONS OR  
SUBSEQUENT OWNERS.

Certified to:

Margaret C. Paseka  
Fidelity National Title  
Insurance Company

Revised: August 21, 1996 - shed set  
Surveyed: June 17, 1996

BY *David H. Walbridge*

GEORGE H. WALBRIDGE CO.  
Land Surveyors & Land Planners  
East Hampton, L.I., New York