D-4118 540-152

DEPARTMENT OF HEALTH
RIVERHEAD, N.Y.

MAP of Lot 338
CLEARWATER BEACH SEC 2

Filed July 14, 1958 Map No. 2831

Situate
Fireplace, Town of East Hampton
Suffolk County, N.Y.
Scale 1" = 40'

Vacant

76 JUL 15 PM 1:00

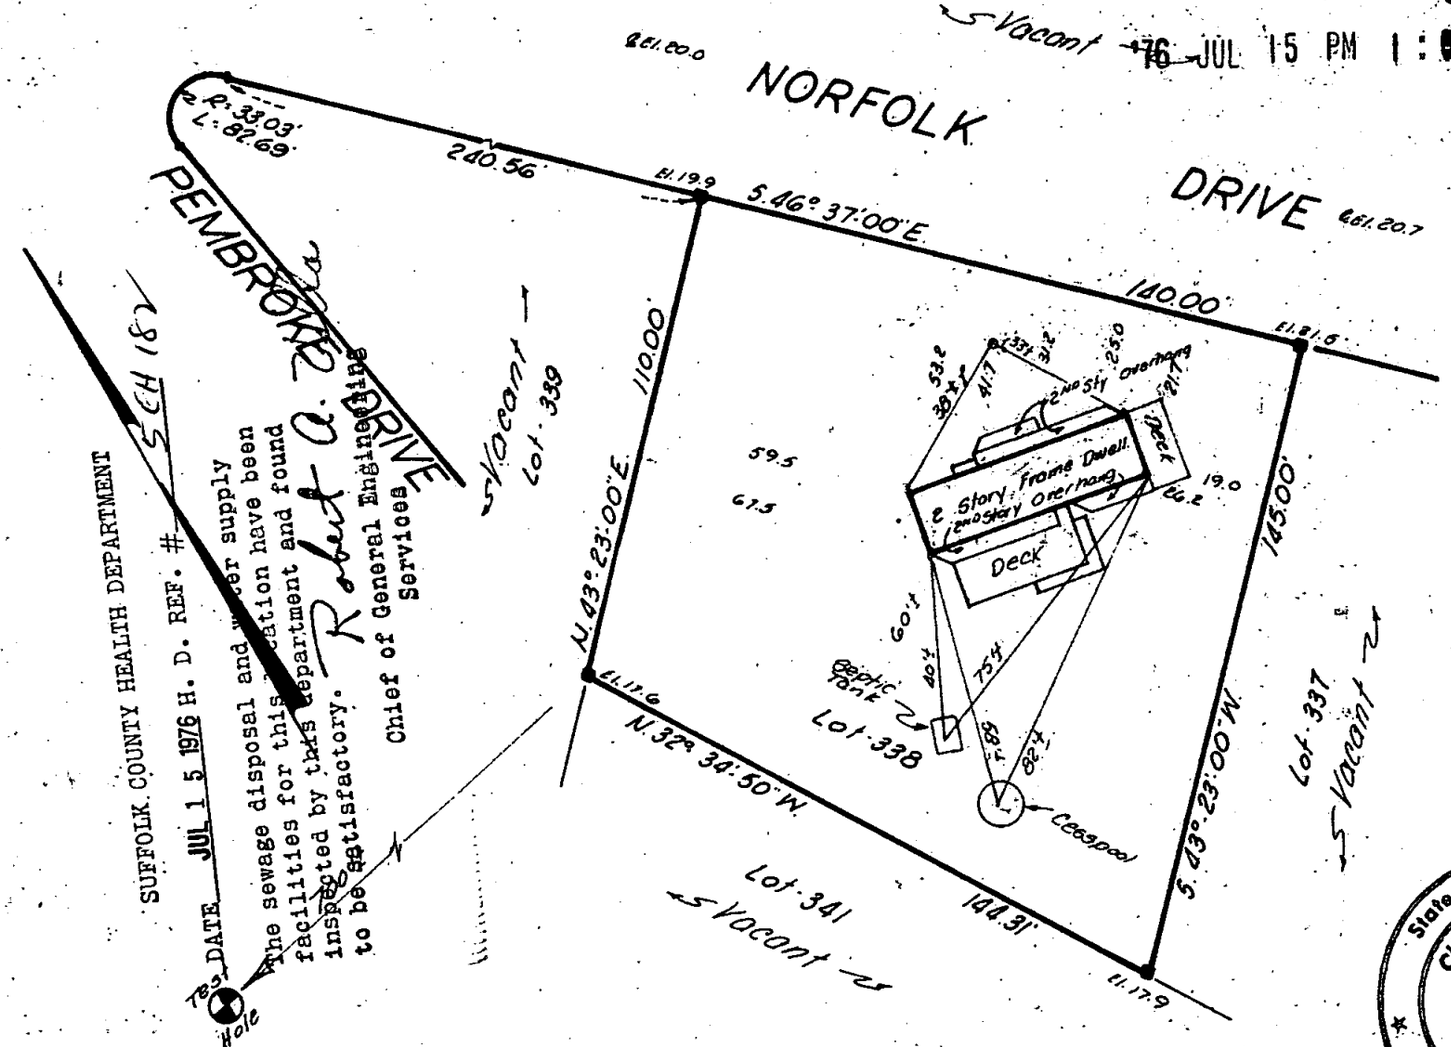

SUFFOLK COUNTY HEALTH DEPARTMENT
SEH 18
JUL 15 1976
DATE
H. D. REF. #
The sewage disposal and water supply facilities for this location have been inspected by this department and found to be satisfactory.
Robert A. Pike
Chief of General Engineering Services

Test Hole Data *

Ground Level		
0.0 - 0.5'		Fine Sand
0.5 - 14.0'		Clean Sand & Gravel
Ground Water 8'		

* Test Hole #5 as shown on "filed map of Clearwater Beach" Section 2" filed July 14, 1958 as map 2831.

THE LOCATION OF CESSPOOLS, WELLS AND OTHER UNDERGROUND INSTALLATIONS, IF ANY, ARE SHOWN IN ACCORDANCE WITH SOURCES BELIEVED TO BE ACCURATE; HOWEVER, THIS OFFICE DOES NOT ASSUME RESPONSIBILITY FOR THEIR ACCURACY.

UNAUTHORIZED ALTERATION OR ADDITION TO THIS SURVEY IS A VIOLATION OF SECTION 7209 OF THE NEW YORK STATE EDUCATION LAW.

COPIES OF THIS SURVEY MAP NOT BEARING THE LAND SURVEYOR'S INKED SEAL OR EMBOSSED SEAL SHALL NOT BE CONSIDERED TO BE A VALID TRUE COPY.

GUARANTEES INDICATED HEREON SHALL RUN ONLY TO THE PERSON FOR WHOM THE SURVEY IS PREPARED, AND ON HIS BEHALF TO THE TITLE COMPANY, GOVERNMENTAL AGENCY AND LENDING INSTITUTION LISTED HEREON, AND TO THE ASSIGNEES OF THE LENDING INSTITUTION. GUARANTEES ARE NOT TRANSFERABLE TO ADDITIONAL INSTITUTIONS OR SUBSEQUENT OWNERS.

GEORGE H. WALBRIDGE CO.
BY

State of New York
CHARLES R. KIME
No. 37720
Licensed Land Surveyor

Guaranteed to
Magdeleno Gleckman
The Title Guarantee Co.
Title #1290013

Revised: May 14, 1976 (final)
Revised: Nov. 11, 1975
Surveyed July 31, 1975

GEORGE H. WALBRIDGE CO.
Land Surveyors and Land Planners
East Hampton, N.Y.

Note:
The existence of right of ways and/or easements of record if any not shown are not guaranteed.

■ Indicates Conc. Mon. found.

15