


CERTIFIED TO
JACK NITZBERG
HERMINE NITZBERG

MAP OF LOTS 1-7
BLOCK 19
BEACH HAMPTON, SECTION 5
Filed July 13, 1950 as Map no. 1763
S I T U A T E
AMAGANSETT
TOWN OF EAST HAMPTON
SUFFOLK COUNTY, N.Y.
SCALE: 1"=20'
TAX MAP REF. 0300-174-02-09
LOT AREA 14,244.8 SQ. FT.
OR 0.3242 ACRE

MONTAUK HIGHWAY
N 76°39'00"E 100.00'

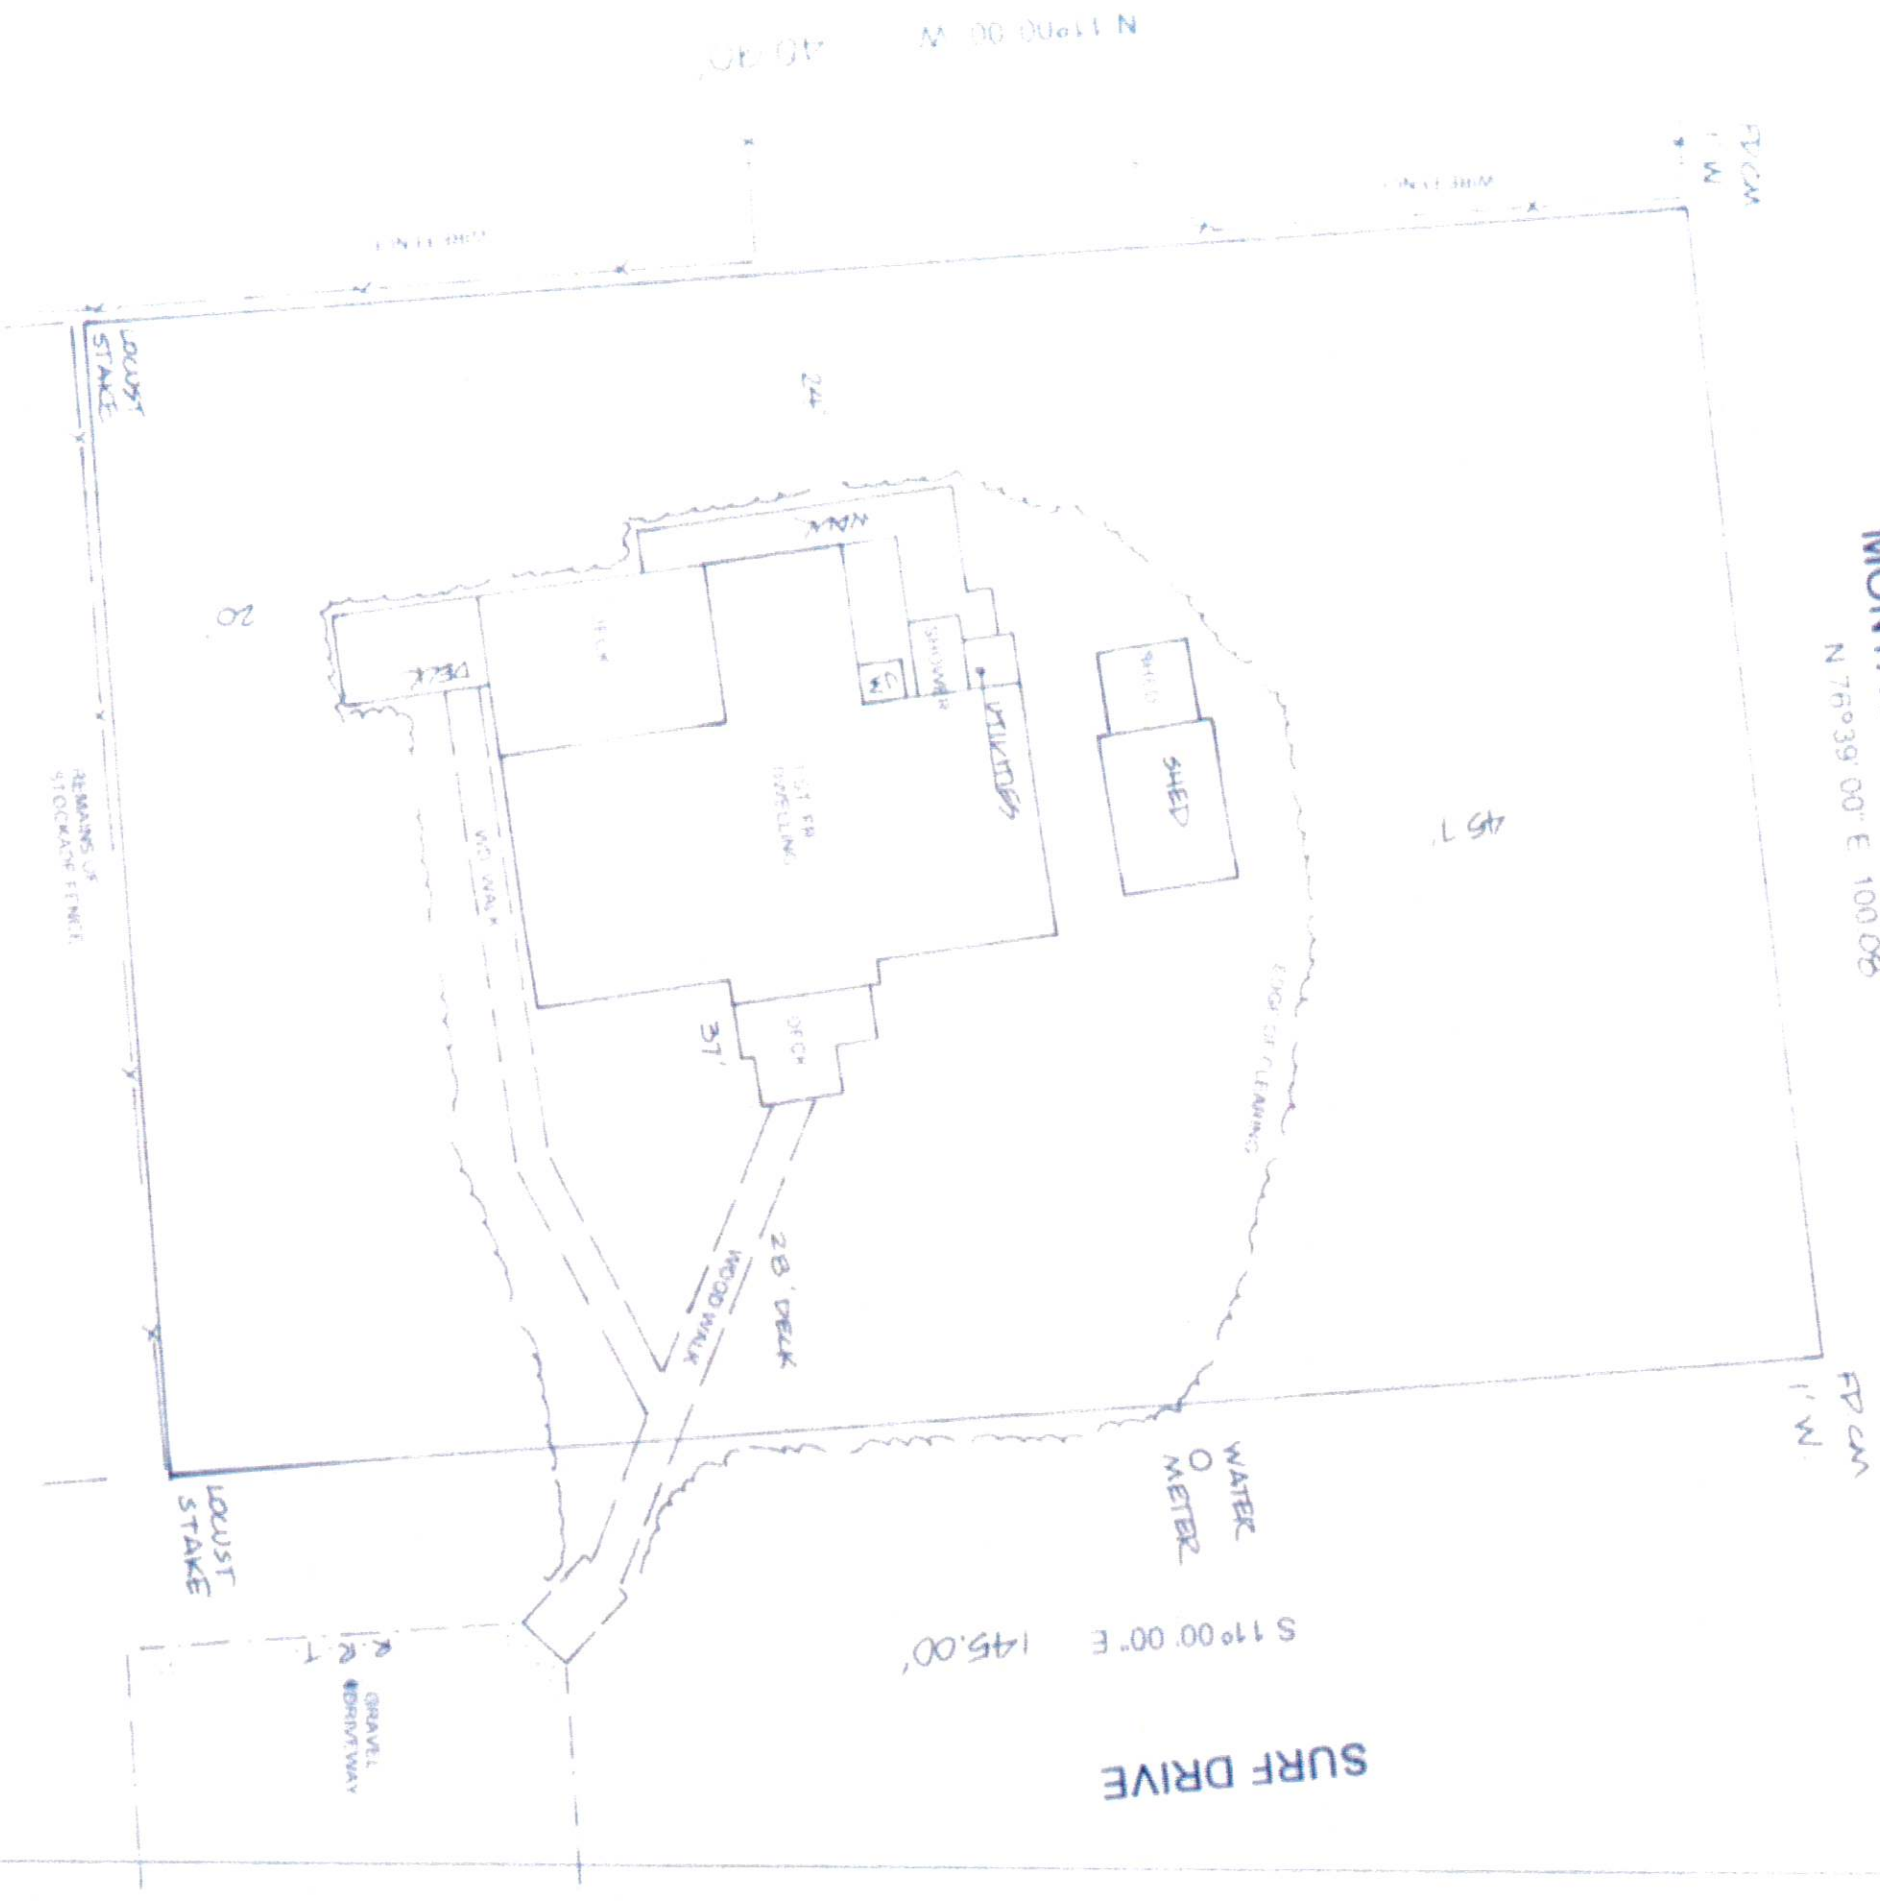

S 79°00'00\" W 100.00'

SURVEYED JULY 25, 2011
WILLIAM J. WALSH,
LAND SURVEYOR
MONTAUK, N.Y.



EASEMENTS, RIGHT OF WAYS,
UNDERGROUND UTILITIES AND/OR
SANITARY FACILITIES NOT VISIBLE
AT THE TIME OF SURVEY HAVE NOT
BEEN SHOWN, LOCATED AND/OR
GUARANTEED

GUARANTEES OR WARRANTIES INDICATED ON
THIS MAP ONLY TO THE PARTY WHO THE SURVEY
IS PREPARED, & CANNOT BE MADE TO THE TITLE
COMPANY OR FINANCIAL AGENCY & LENDING
INSTITUTIONS LENDING TO THE ASSIGNEES
OF THE LENDING INSTITUTION. GUARANTEES OR
CERTIFICATIONS ARE NOT TRANSFERABLE TO
ADDITIONS OR SUBTRACTIONS OF LAND.